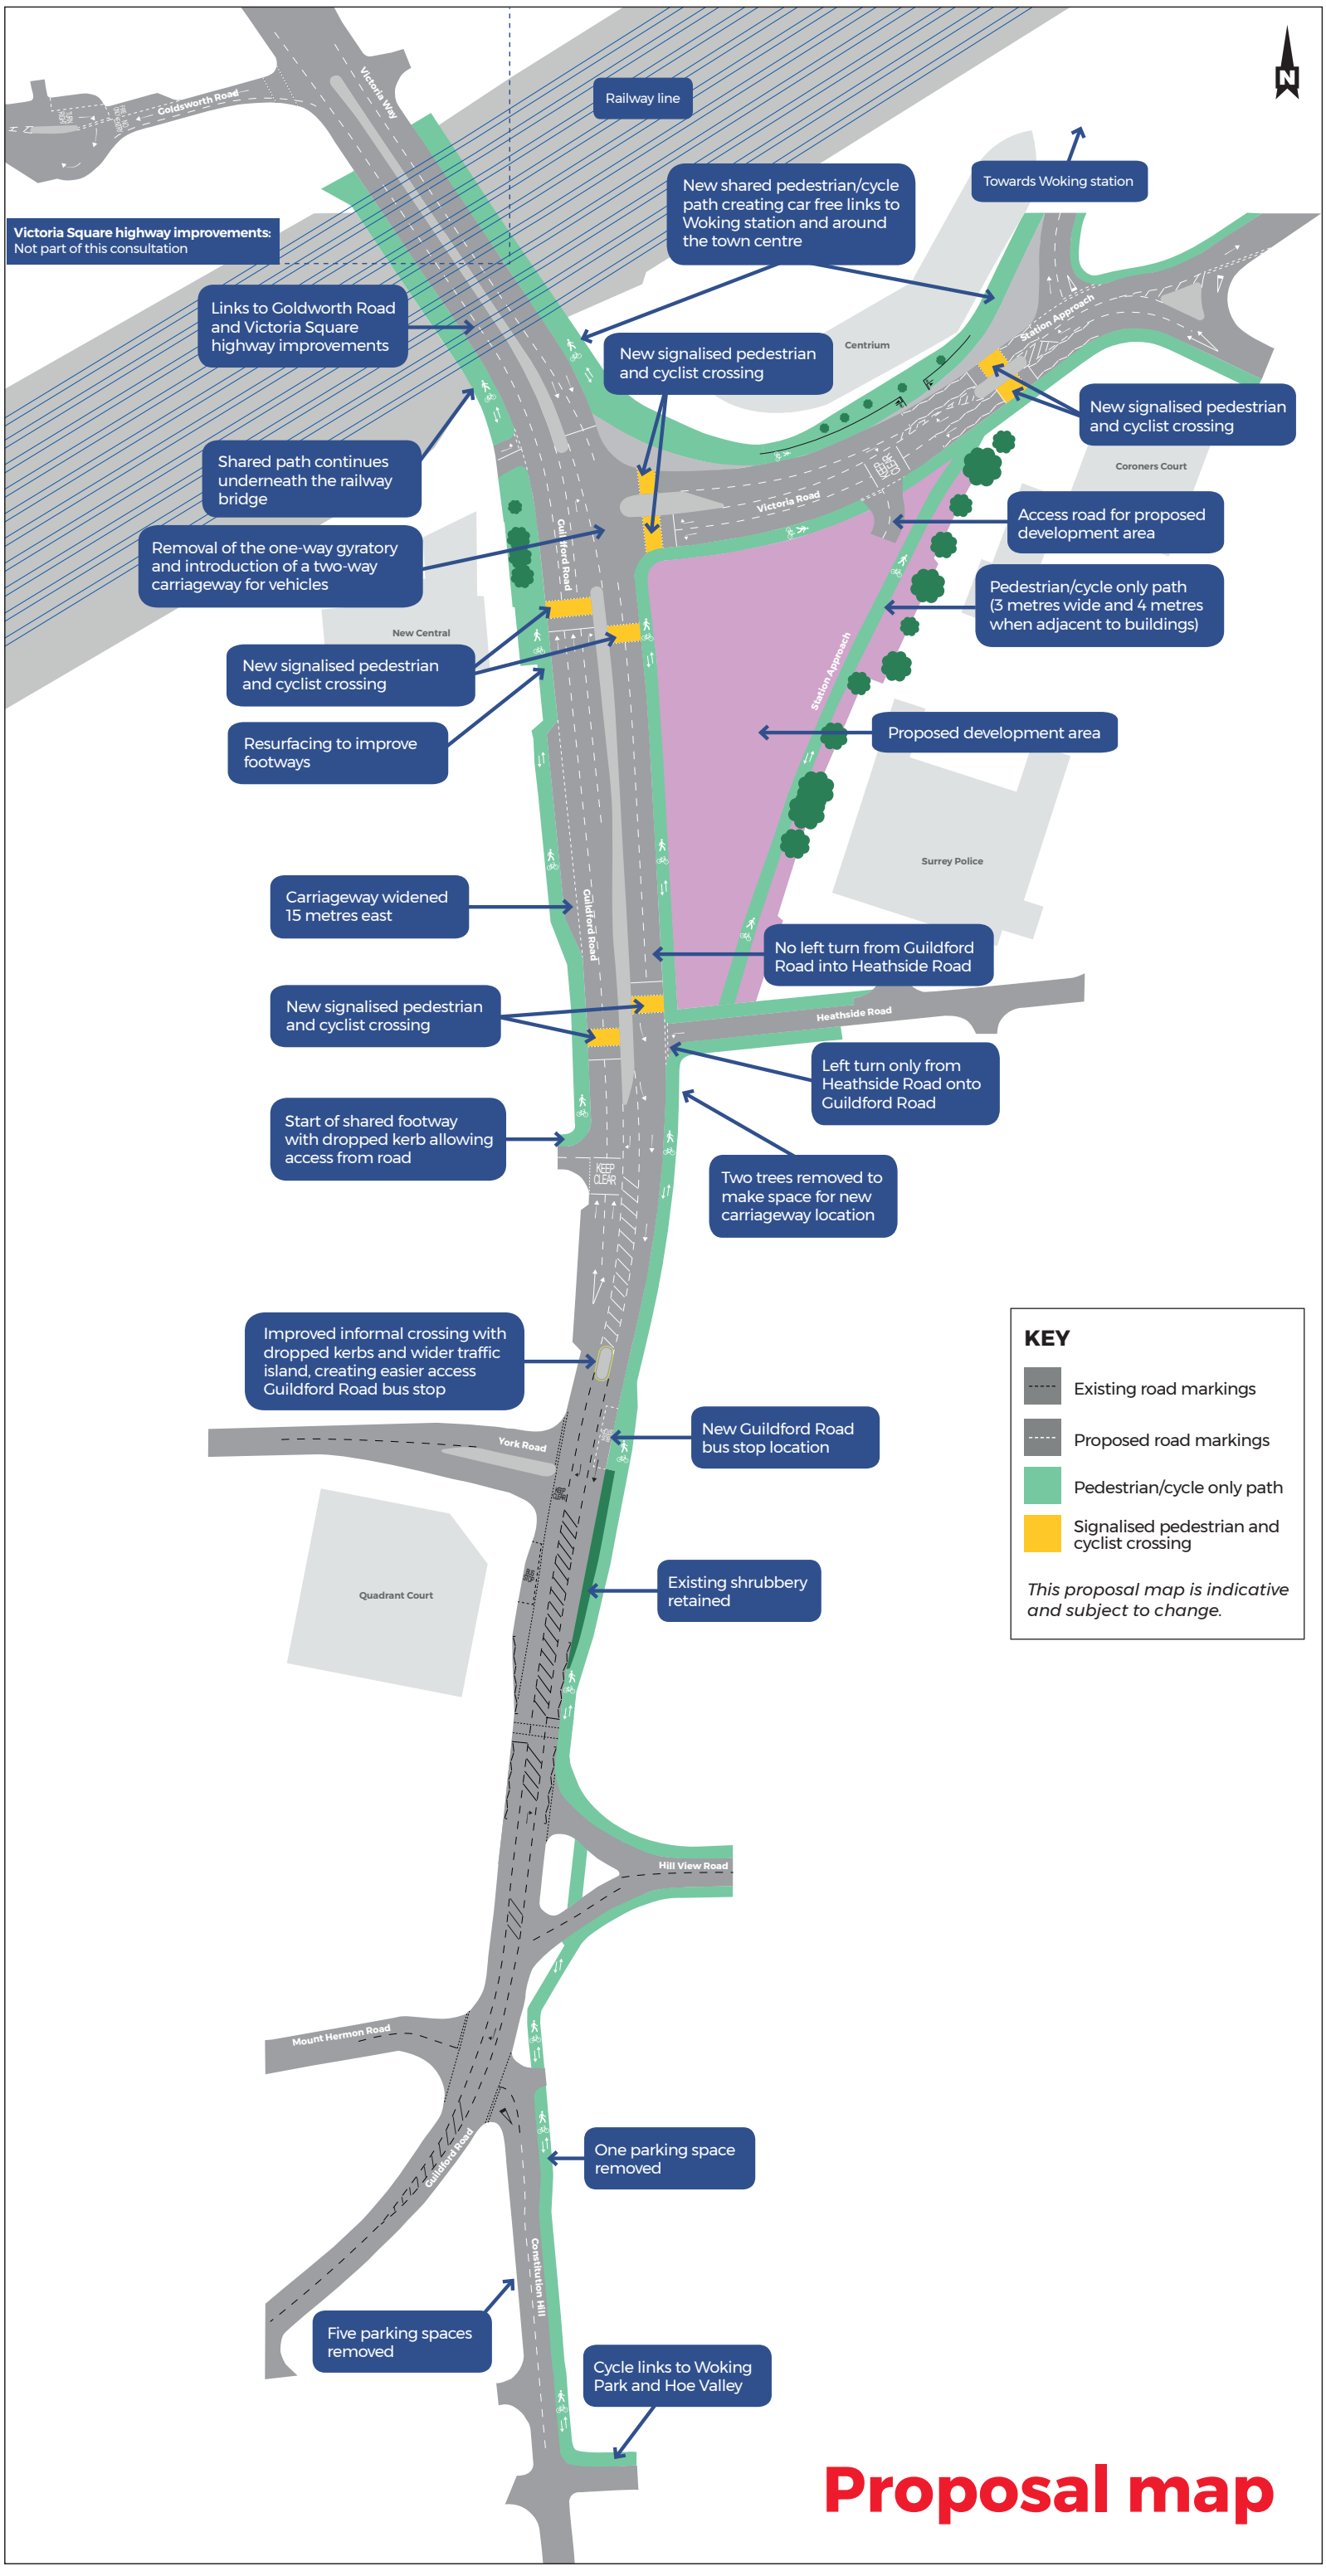
Railway line
Victoria Way
Goldsworth Road
Victoria Square highway improvements:
Not part of this consultation
Links to Goldworth Road and Victoria Square highway improvements
New shared pedestrian/cycle path creating car free links to Woking station and around the town centre
Towards Woking station
New signalised pedestrian and cyclist crossing
Centrium
Station Approach
New signalised pedestrian and cyclist crossing
Coroners Court
Shared path continues underneath the railway bridge
Victoria Road
Access road for proposed development area
Removal of the one-way gyratory and introduction of a two-way carriageway for vehicles
Guildford Road
Pedestrian/cycle only path (3 metres wide and 4 metres when adjacent to buildings)
New Central
New signalised pedestrian and cyclist crossing
Station Approach
Resurfacing to improve footways
Proposed development area
Surrey Police
Carriageway widened 15 metres east
Guildford Road
No left turn from Guildford Road into Heathside Road
New signalised pedestrian and cyclist crossing
Heathside Road
Left turn only from Heathside Road onto Guildford Road
Start of shared footway with dropped kerb allowing access from road
KEEP CLEAR
Two trees removed to make space for new carriageway location
Improved informal crossing with dropped kerbs and wider traffic island, creating easier access Guildford Road bus stop
York Road
New Guildford Road bus stop location
Quadrant Court
Existing shrubbery retained
Hill View Road
Mount Hermon Road
Guildford Road
One parking space removed
Constitution Hill
Five parking spaces removed
Cycle links to Woking Park and Hoe Valley
KEY
Existing road markings
Proposed road markings
Pedestrian/cycle only path
Signalised pedestrian and cyclist crossing
This proposal map is indicative and subject to change.
Proposal map